

A grayscale architectural rendering of a modern urban development. The scene features a multi-story building with a complex, stepped facade and a prominent, angular roofline. The building is situated along a street with several cars and pedestrian crossings. The overall style is clean and minimalist, with a focus on geometric forms and spatial organization.

ARCHITECTURE PORTFOLIO

(Selected works)

By Karim Asarzadeh

Three-Story House

Project type: Professional

Year: 2022

Designer: Karim Asarzadeh

Description: This project is located in Ramsar, a beautiful coastal city in northern Iran, where the annual rainfall is high, the local buildings have sloped roofs, and the scenery is spectacular. I divided spaces into three groups, based on their levels of privacy, and placed each group on a specific floor. The public spaces, including the entry, garage, and storage, are on the first floor. The semi-private spaces, including a living room, TV room, dining room, and kitchen, are on the second floor. And finally, the private spaces, i.e., bedrooms are on the third floor.



Autodesk Revit®

www.autodesk.com/revit

Mr. Javidi

House #73

Exterior View

Project number 001

Date 09/26/2022

Drawn by K. Asarzadeh

Checked by Checker

01

Scale 1 : 1

10/23/2022 8:31:08 PM



Autodesk® Revit®

www.autodesk.com/revit

No.	Description	Date

Mr. Javidi

House #73

Exterior Views

Project number	001	02
Date	09/26/2022	
Drawn by	Karim Asarzadeh	
Checked by	N/A	Scale 1 : 1



Autodesk® Revit®

www.autodesk.com/revit


No.	Description	Date

Mr. Javidi

House #73

Interior Views

Project number	001	03
Date	09/26/2022	
Drawn by	Karim Asarzadeh	
Checked by	N/A	Scale
		1 : 1

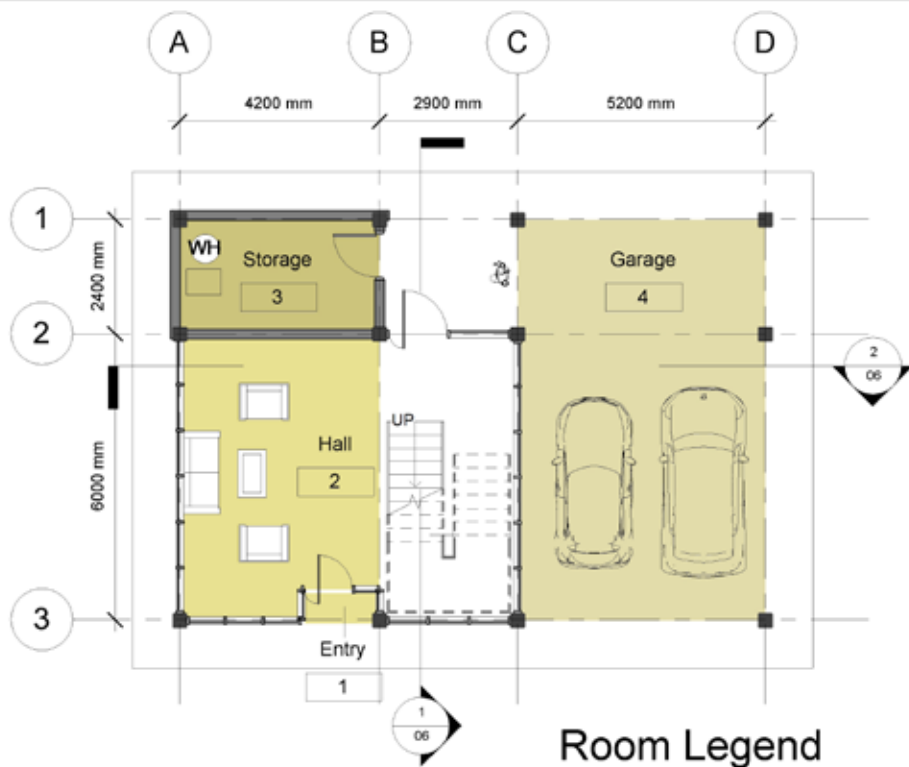

Room Legend

- Entrance
- Garage
- Storage



Room Legend

- Bathroom
- Closet
- Dining Room
- Kitchen
- Living Room
- TV Room

1 First Floor
1 : 100

2 Second Floor
1 : 100

Autodesk® Revit®

www.autodesk.com/revit


No.	Description	Date

Mr. Javidi

House #73

Floor Plans


Project number	001	04
Date	09/26/2022	
Drawn by	Karim Asarzadeh	
Checked by	N/A	
Scale	1 : 100	

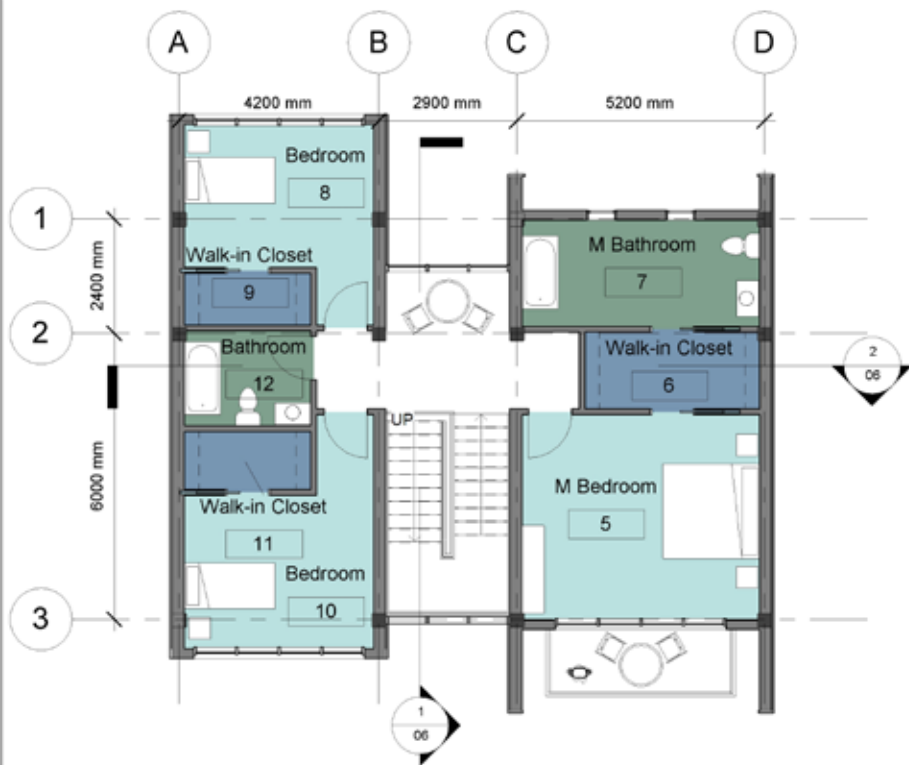

1 Third Floor
1 : 100

Room Legend

	Bathroom
	Bedroom
	Closet

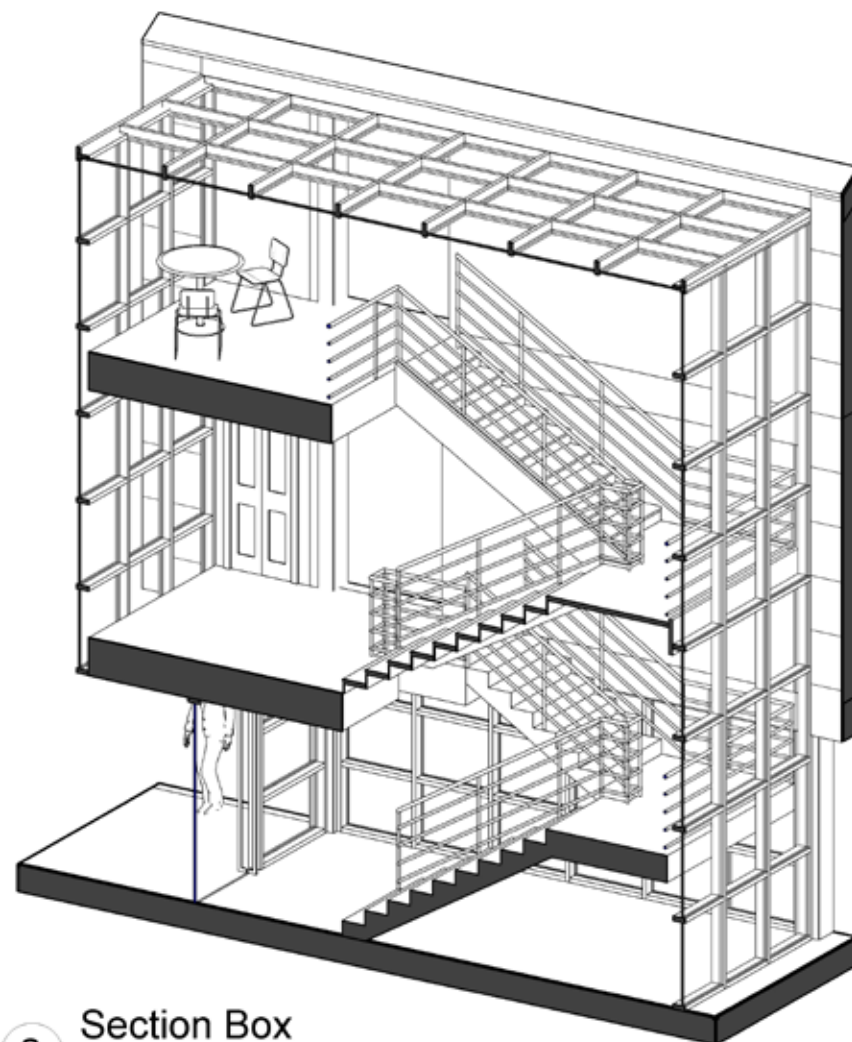

2 Section Box

Autodesk® Revit®

www.autodesk.com/revit


No.	Description	Date

Mr. Javidi


House #73

Floor Plan + Section Box

Project number	001	05
Date	09/26/2022	
Drawn by	Karim Asarzadeh	
Checked by	N/A	
Scale	1 : 100	

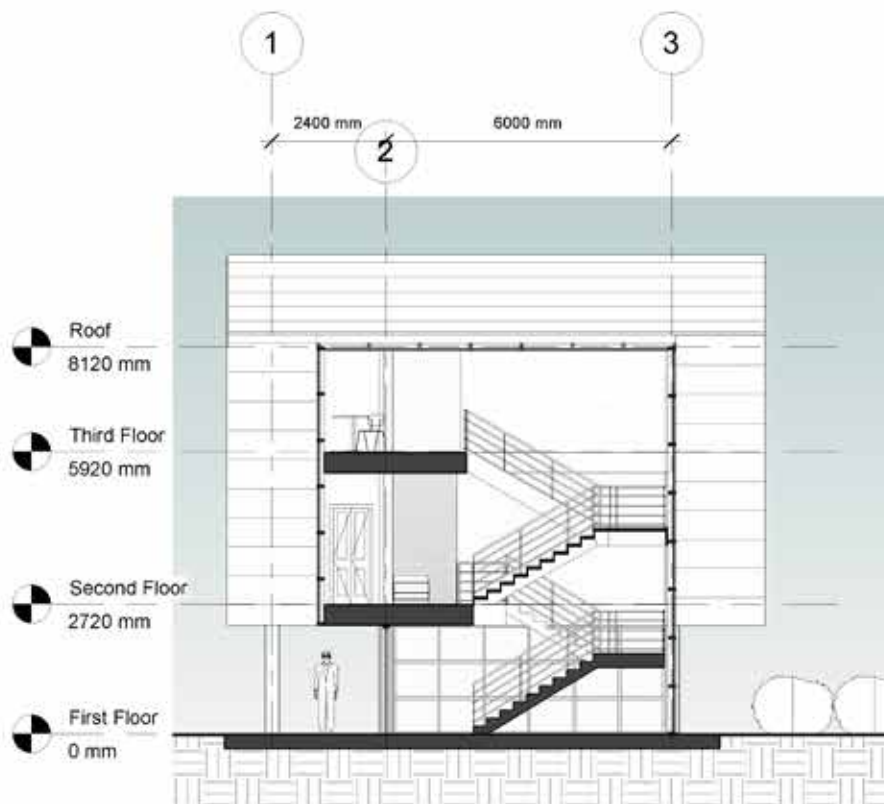

1 Section 1
1 : 100

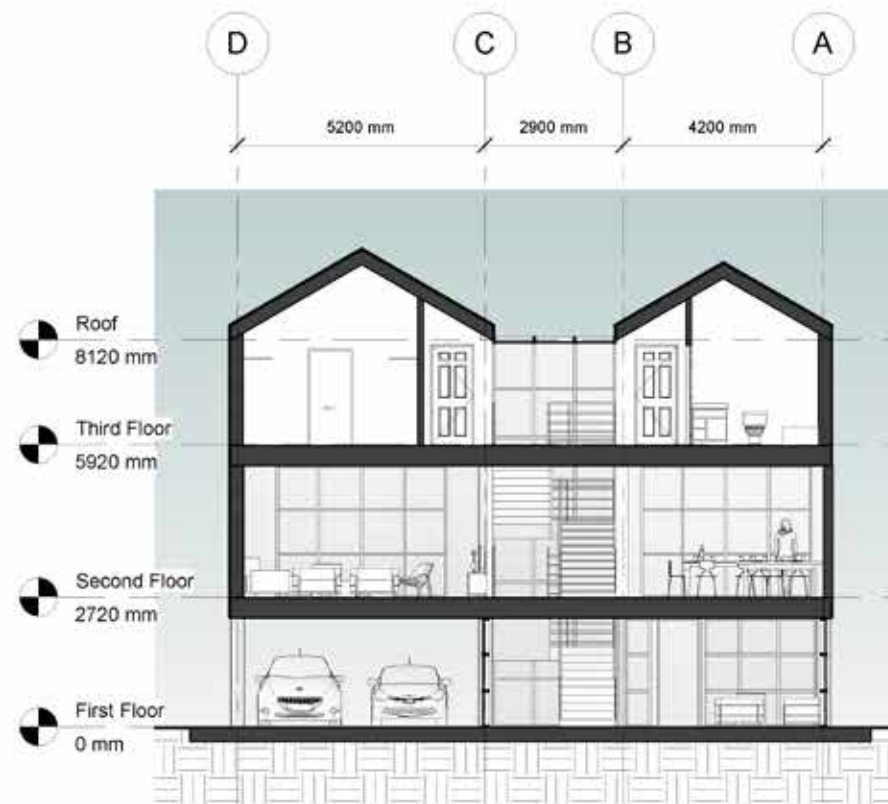

2 Section 2
1 : 100

Autodesk® Revit®

www.autodesk.com/revit


No.	Description	Date

Mr. Javidi


House #73

Sections

Project number	001	06
Date	09/26/2022	
Drawn by	Karim Asarzadeh	
Checked by	N/A	
Scale	1 : 100	

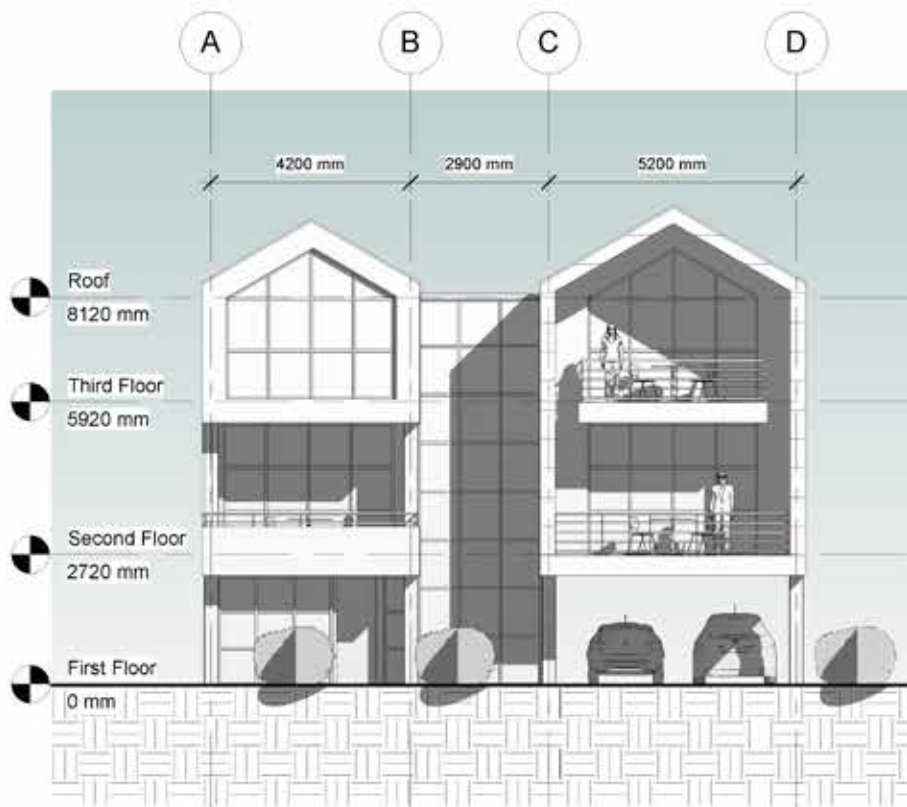

1 Elevation 1 - a
1 : 100

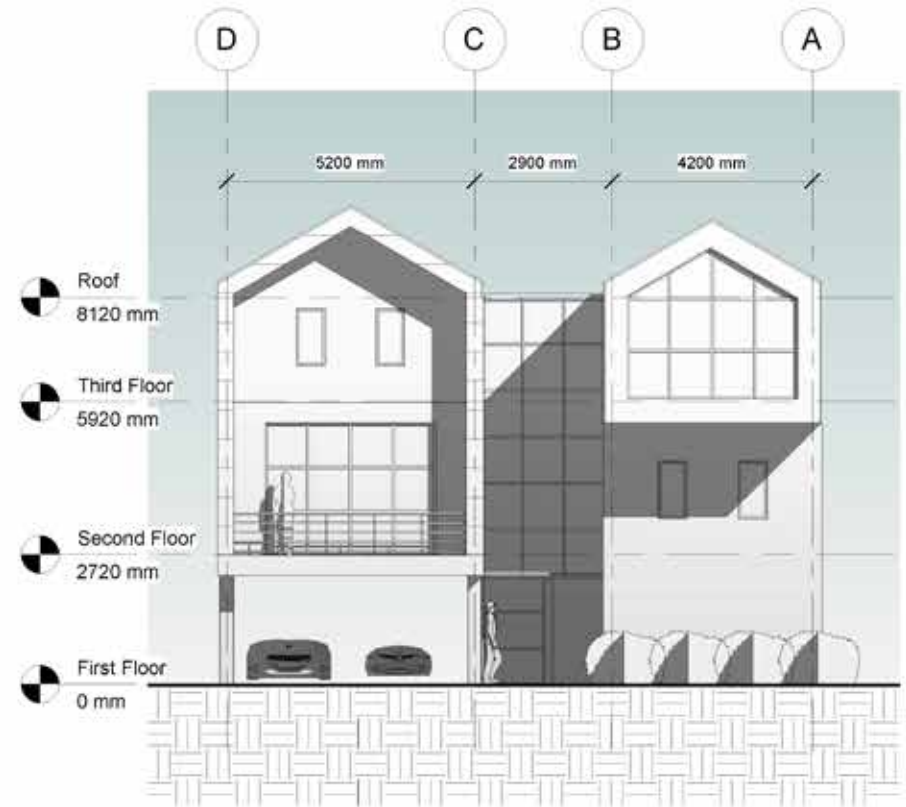

2 Elevation 2 - a
1 : 100

Autodesk® Revit®

www.autodesk.com/revit

No.	Description	Date

Mr. Javidi

House #73

Elevations

Project number	001	07
Date	09/26/2022	
Drawn by	Karim Asarzadeh	
Checked by	N/A	
Scale	1 : 100	

Five-Story Apartment Building

Project type: Professional

Year: 2021

Designer: Karim Asarzadeh

Description: The building site is at the corner of an intersection in Ramsar, a coastal city in northern Iran, and the building can only receive daylight from the north and east. The view and daylight from the south and west are blocked by neighboring buildings. The first floor is designed to have a lobby, mechanical room, storage, and garage, and the floors above are designated for apartments. In the apartments, I tried to group and separate spaces according to their levels of privacy which can be listed as follows: public spaces like the living room and dining room, semi-private spaces like the kitchen and family room, and private spaces like bedrooms.



Autodesk® Revit®

www.autodesk.com/revit

Ms. Roshan

Roshan
Apartments

Exterior Views

Project number 002

Date 11/03/2021


Drawn by K. Asarzadeh

Checked by N/A

01

Scale 1 : 1

10/24/2022 11:43:23 PM

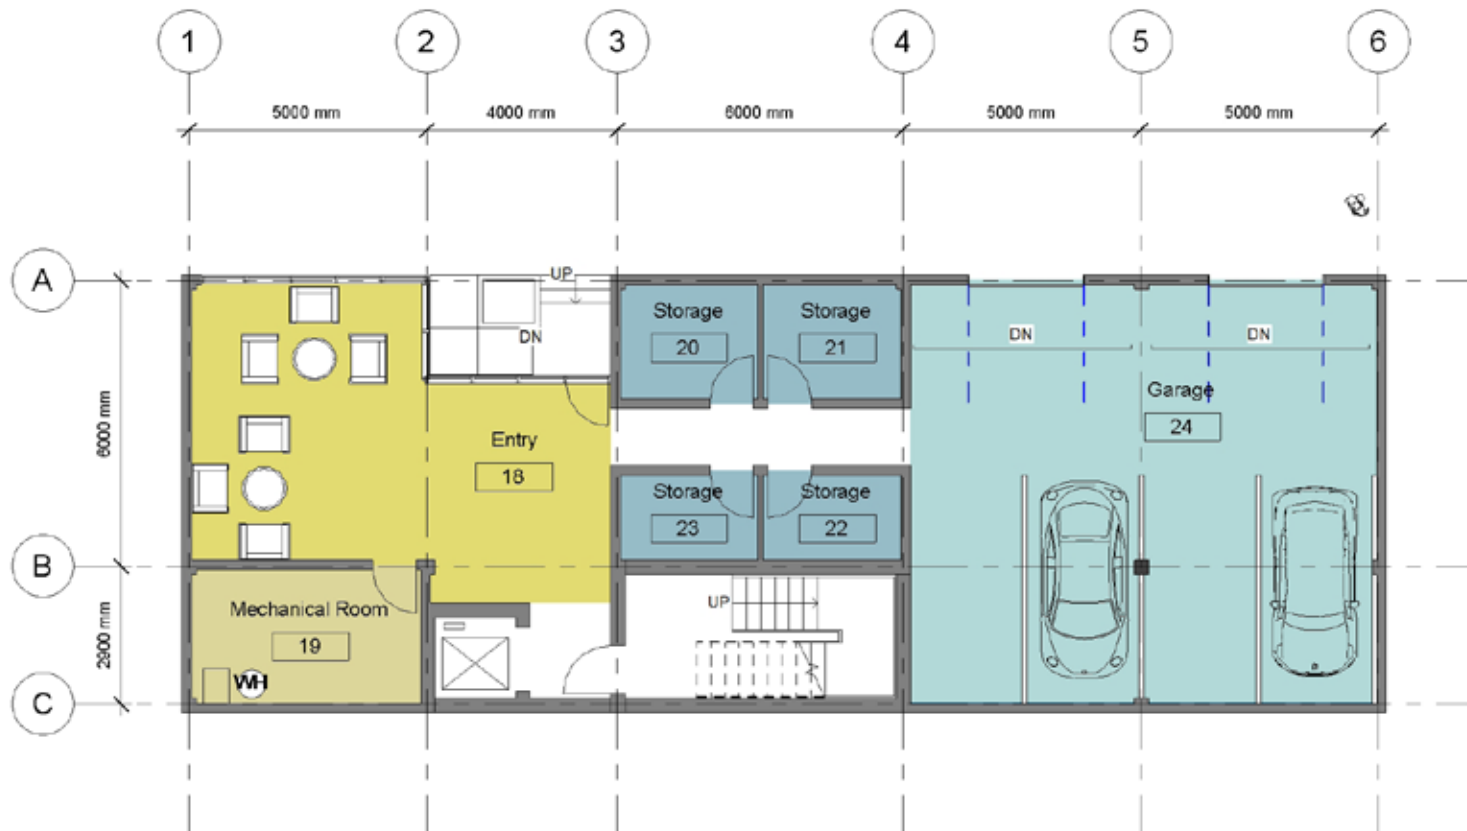

Room Legend

- Entry
- Garage
- Mechanical Room
- Storage

1 First Floor
1 : 100

Autodesk® Revit®

www.autodesk.com/revit

No.	Description	Date

Ms. Roshan

Roshan Apartments

First Floor Plan

Project number 002
Date 11/03/2021
Drawn by Karim Asarzadeh
Checked by Checker

02

Scale 1 : 100



Room Legend

- Bathroom
- Bedroom
- Closet
- Dining Room
- Entry
- Family Room
- Kitchen
- Laundry
- Living Room

1 Second Floor
1 : 100

Autodesk® Revit®

www.autodesk.com/revit

No.	Description	Date

Ms. Roshan

Roshan Apartments

Typical Residential Floor Plan

Project number	002	03
Date	11/03/2021	
Drawn by	Karim Asarzadeh	
Checked by	Checker	
Scale	1 : 100	



1 North
1 : 100

Autodesk® Revit®

www.autodesk.com/revit

No.	Description	Date

Ms. Roshan

Roshan Apartments

North Elevation

Project number	002	04
Date	11/03/2021	
Drawn by	Karim Asa'zadeh	
Checked by	Checker	
Scale	1 : 100	

Conceptual Design in a Traditional Environment

Project type: Academic

Year: 2015

Designer: Karim Asarzadeh

Description: When I was in graduate school, a design competition was held among architecture students to revitalize a narrow street leading to Naghsh-e-Jahan square, the most iconic landmark of Isfahan. The street takes its name from a royal kitchen once located somewhere in that vicinity and is called “Posht-e-Matbakh” in Farsi which means “In the Back of the Kitchen”. Once I heard the subject of the contest, an image of an old kitchen with a domed roof, which is typical of the local traditional architecture, was formed in my mind. Then, I came up with the idea of breaking the domed roof into curved shells and placing them randomly at the opening of the street to evoke the image of the domed-roof kitchen, just like an installation.



Commercial-Residential Complex

Project type: Academic (Undergraduate Final Project)

Year: 2014

Designer: Karim Asarzadeh

Description: In my undergraduate final project, I designed a commercial-residential complex in Rasht, a city in northern Iran. The project aimed to respond to the climatic conditions, conform with the local traditional architecture and ensure that public and private spaces are defined and separated so that conflicts between the commercial and residential areas are minimized. It was developed through a step-by-step approach to form-making to create a sense of unity, order, and balance.





